

PLAN OF BRIDGE DECK

F FIXED WINDOW
H HEATED WINDOW
S SLIDING WINDOW
W WINDSHIELD WIPER

2m Morse R.P. Duismors CAPT 7/29/71 SATISFACTORY TO MARINE SCIENCES DIVISION DATE REVISION DATE APPD.

U.S. COAST GUARD HEADQUARTERS WASHINGTON, D.C. 20591

NAVAL ENGINEERING

DESIGNED.
DRAWN FOR OCEANOGRAPHIC CONVERSION
CHECKED AFM DATE
CHIEF, TECHNICAL SECTION WHEELHOUSE ARRANGEMENT

BY
WASHINGTON, D.C. 20591

ST. COAST GUARD

WASHINGTON, D.C. 20591

FOR ACBT ON THE PROPERTY OF T

ELECTRONIC EQUIPMENT LIST OF EQUIPMENT LOCATED IN WHEELHOUSE

RADAR CONTROL INDICATOR C-6270/SPS-53

REMARKS.

C-3868/SRC

CU-1456/UPN-23

C-1407A/UPA-38

RT-888/UQN-4

C-4374 /URC-45

C-4826/URC-51

AM-215 D/U

C-1138/U

SPEAKER

SPEAKER

SPEAKER

PC.NO. QTY. DESCRIPTION

3 UHF CONTROL

4 LORAN COUPLER

5 | IFF CONTROL

7 VHF/FM CONTROL

6 FATHOMETER

8 HF CONTROL

9 RHS CONTROL


10 RHS AMPLIFIER


13 2182 MONITER


14 2 VHF/FM

15 RHS

2 IMC, AMPLIFIER CONTROL

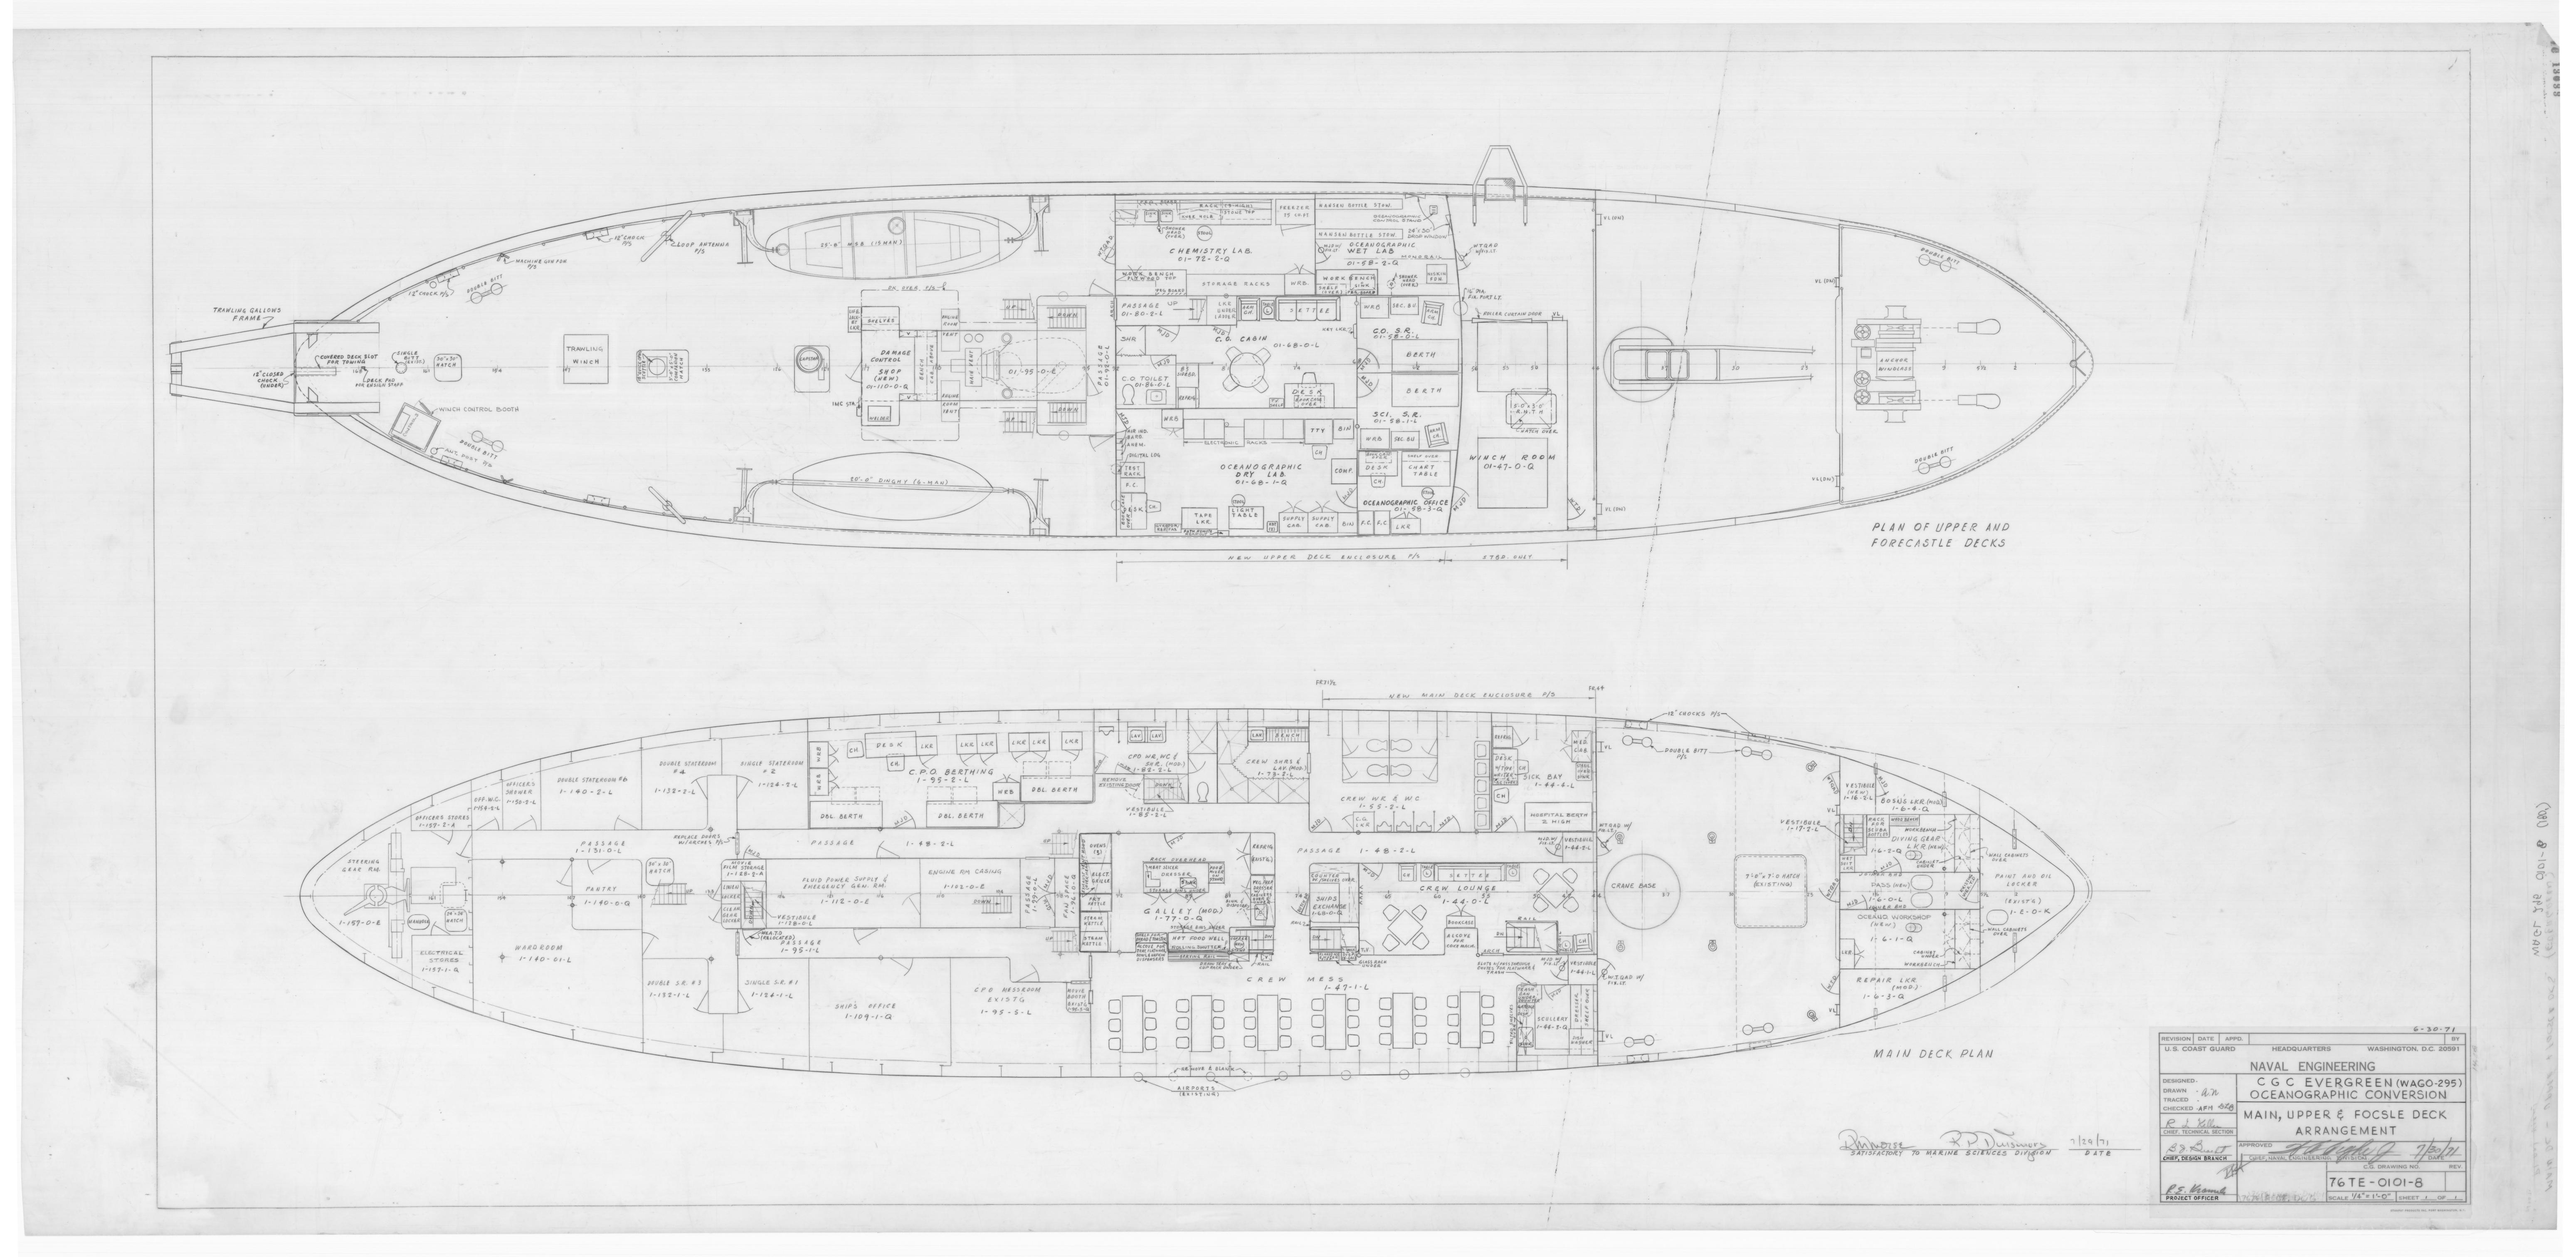


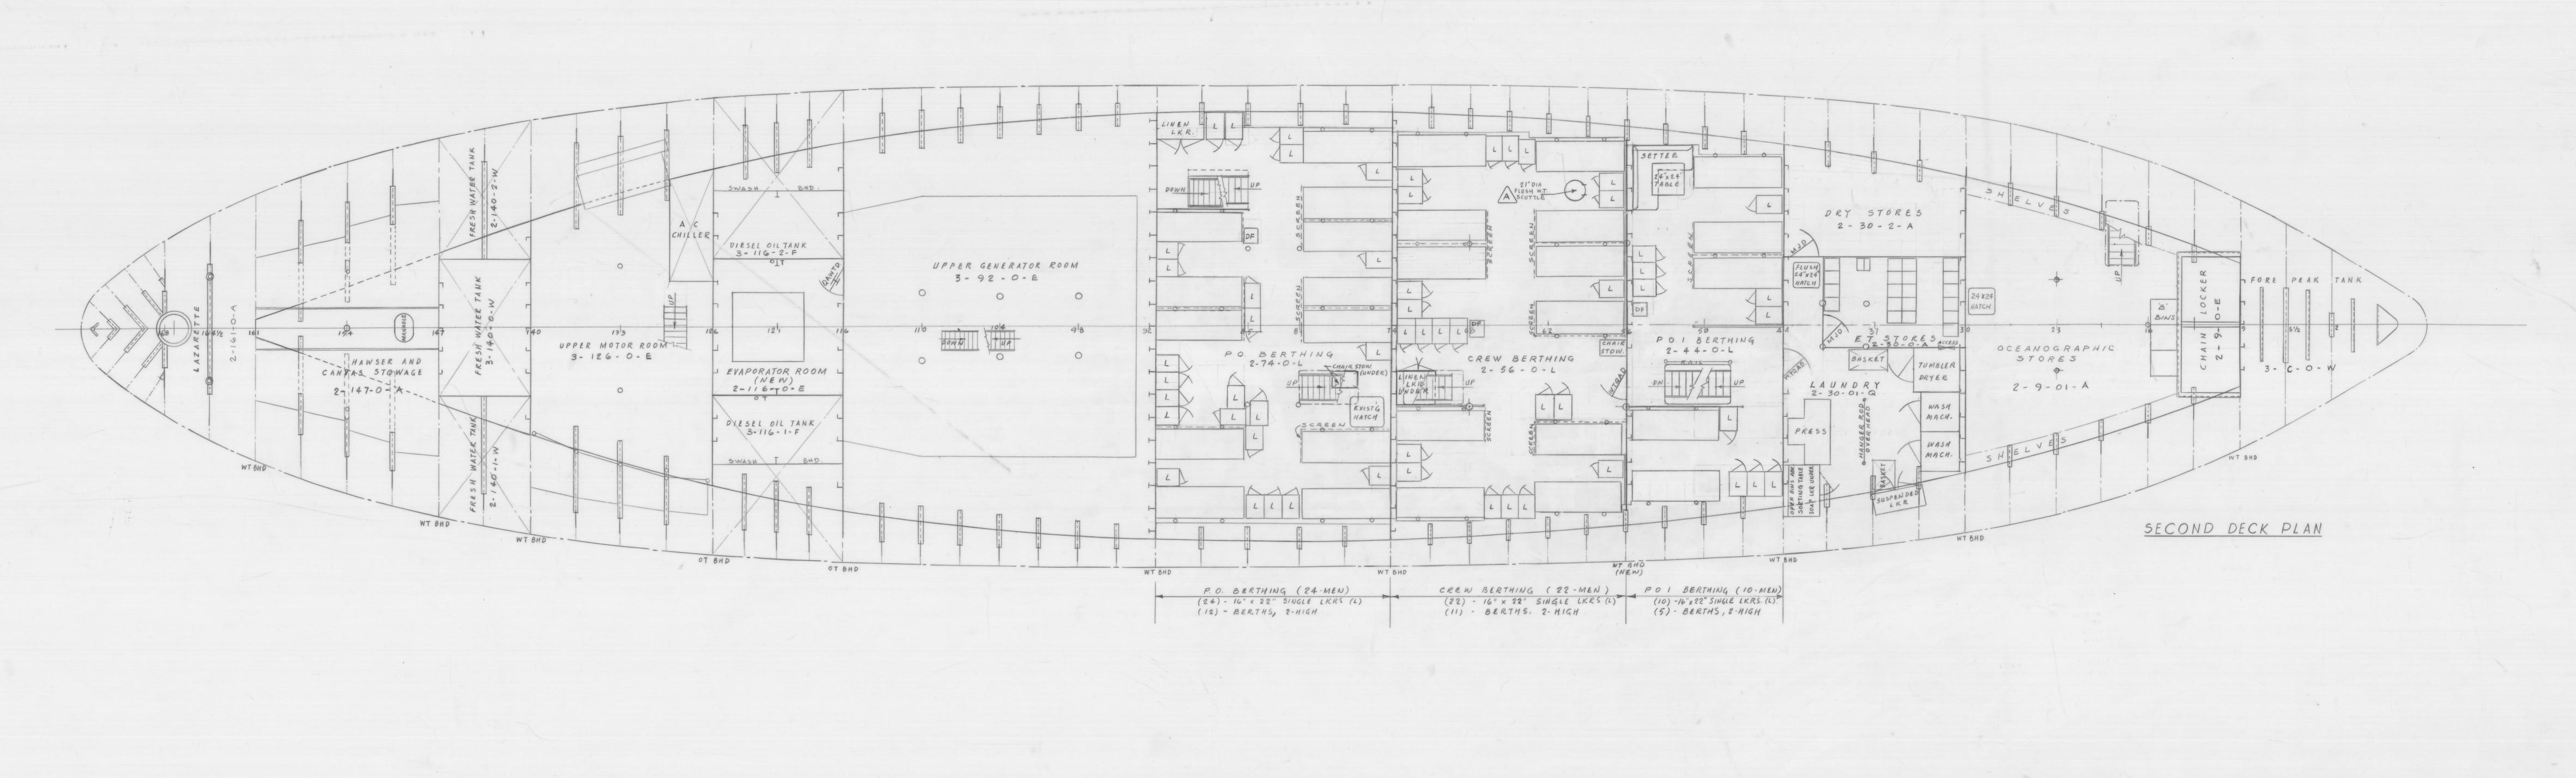


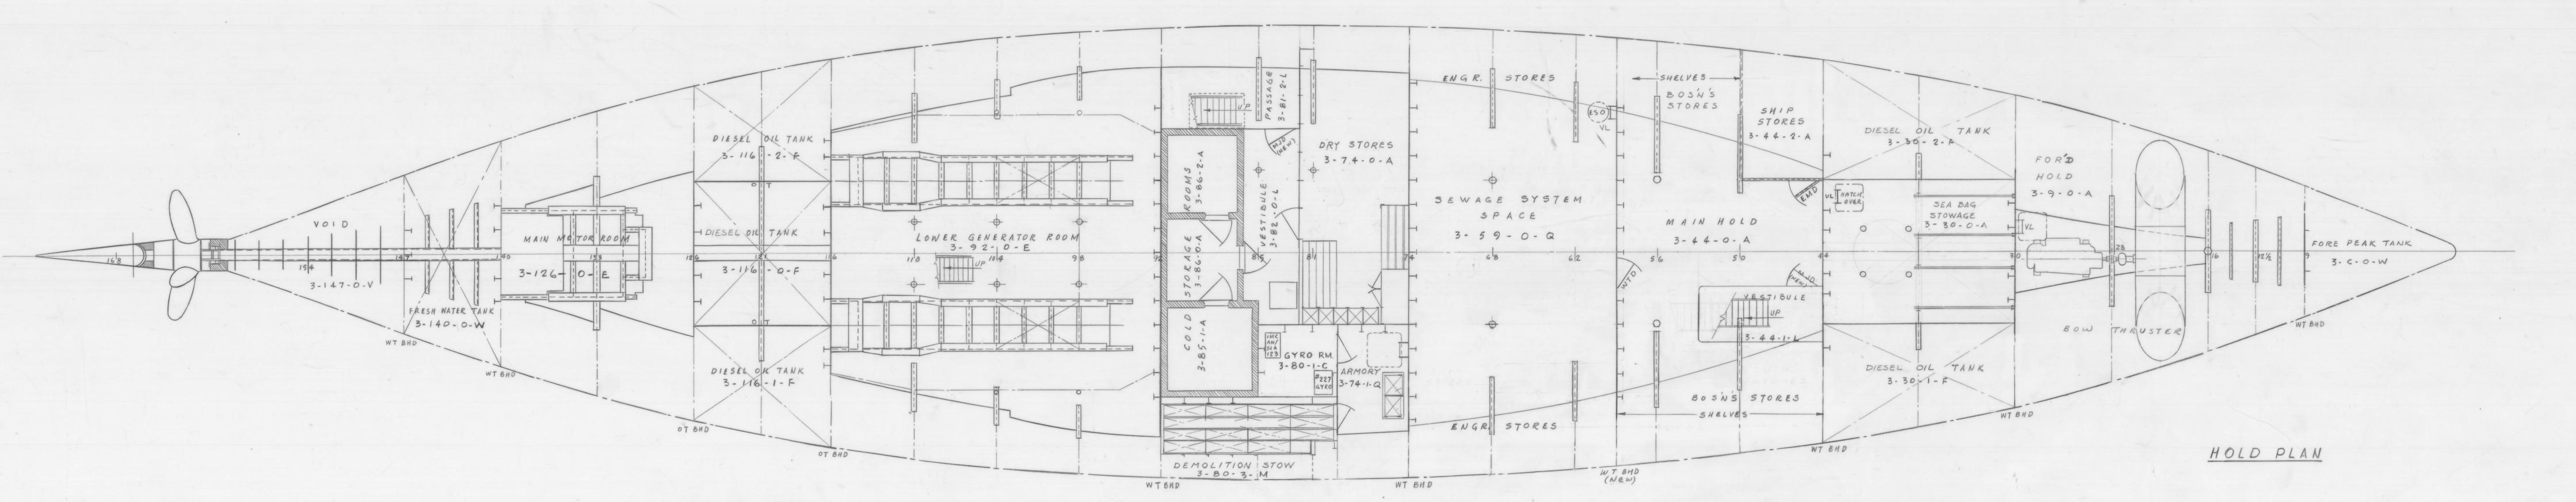






A 9/10/71 RLK	E.S. IN COMPT. 2-56-0-L, FR.60 (P), DESIGNATED AS 21" DIA, FLUSH W.T. SCUTTLE,	an
REVISION DATE APPD.	DESCRIPTION	BY
U.S. COAST GUARD	NAVAL ENGINEERING	20591
DESIGNED - DRAWN - DW	CGCEVERGREEN (WAGO-	295)
CHECKED - AFM DLB. CHIEF, TECHNICAL SECTION	SECOND & HOLD DECK ARRANGEMENT	
DO A TA	PPROVED SHE Graffe 7/30	191
CHIEF, DESIGN BRANCH	CHIEF, NAVAL ENGINEERING DIVISION DAT	E
	CHIEF, NAVAL ENGINEERING BIVISION C.G. DRAWING NO.	REV.
	W I	REV.

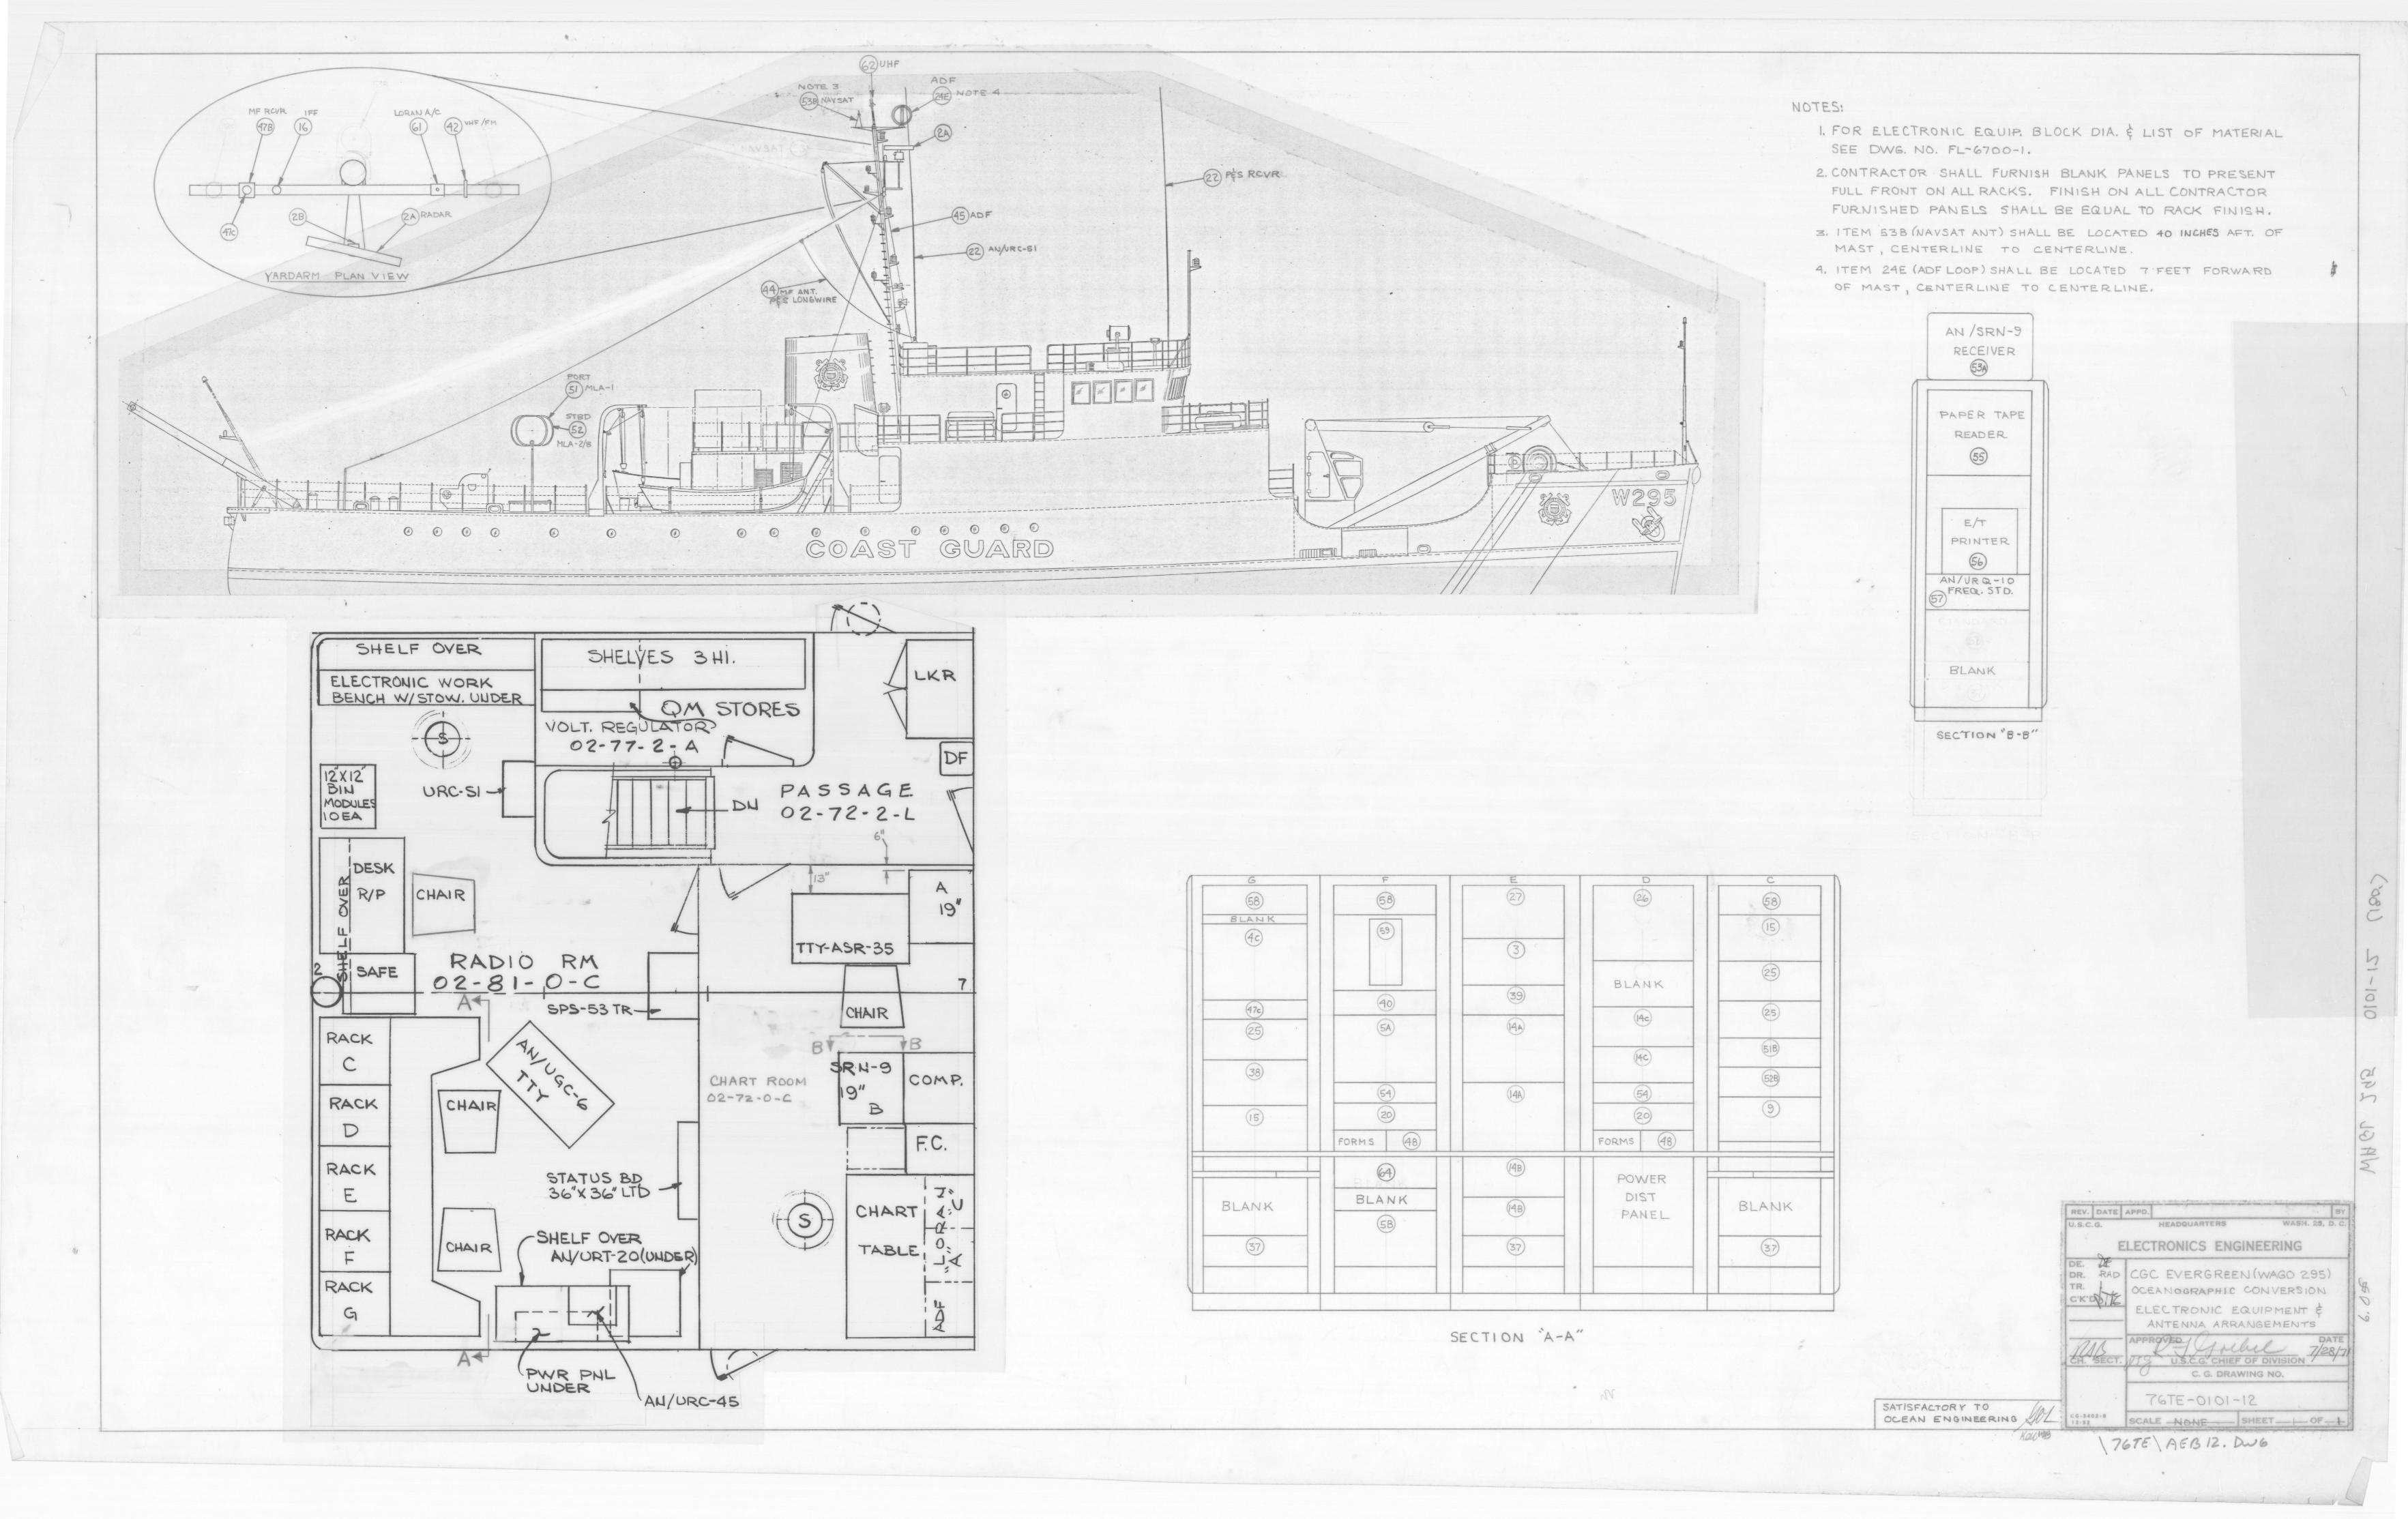

 


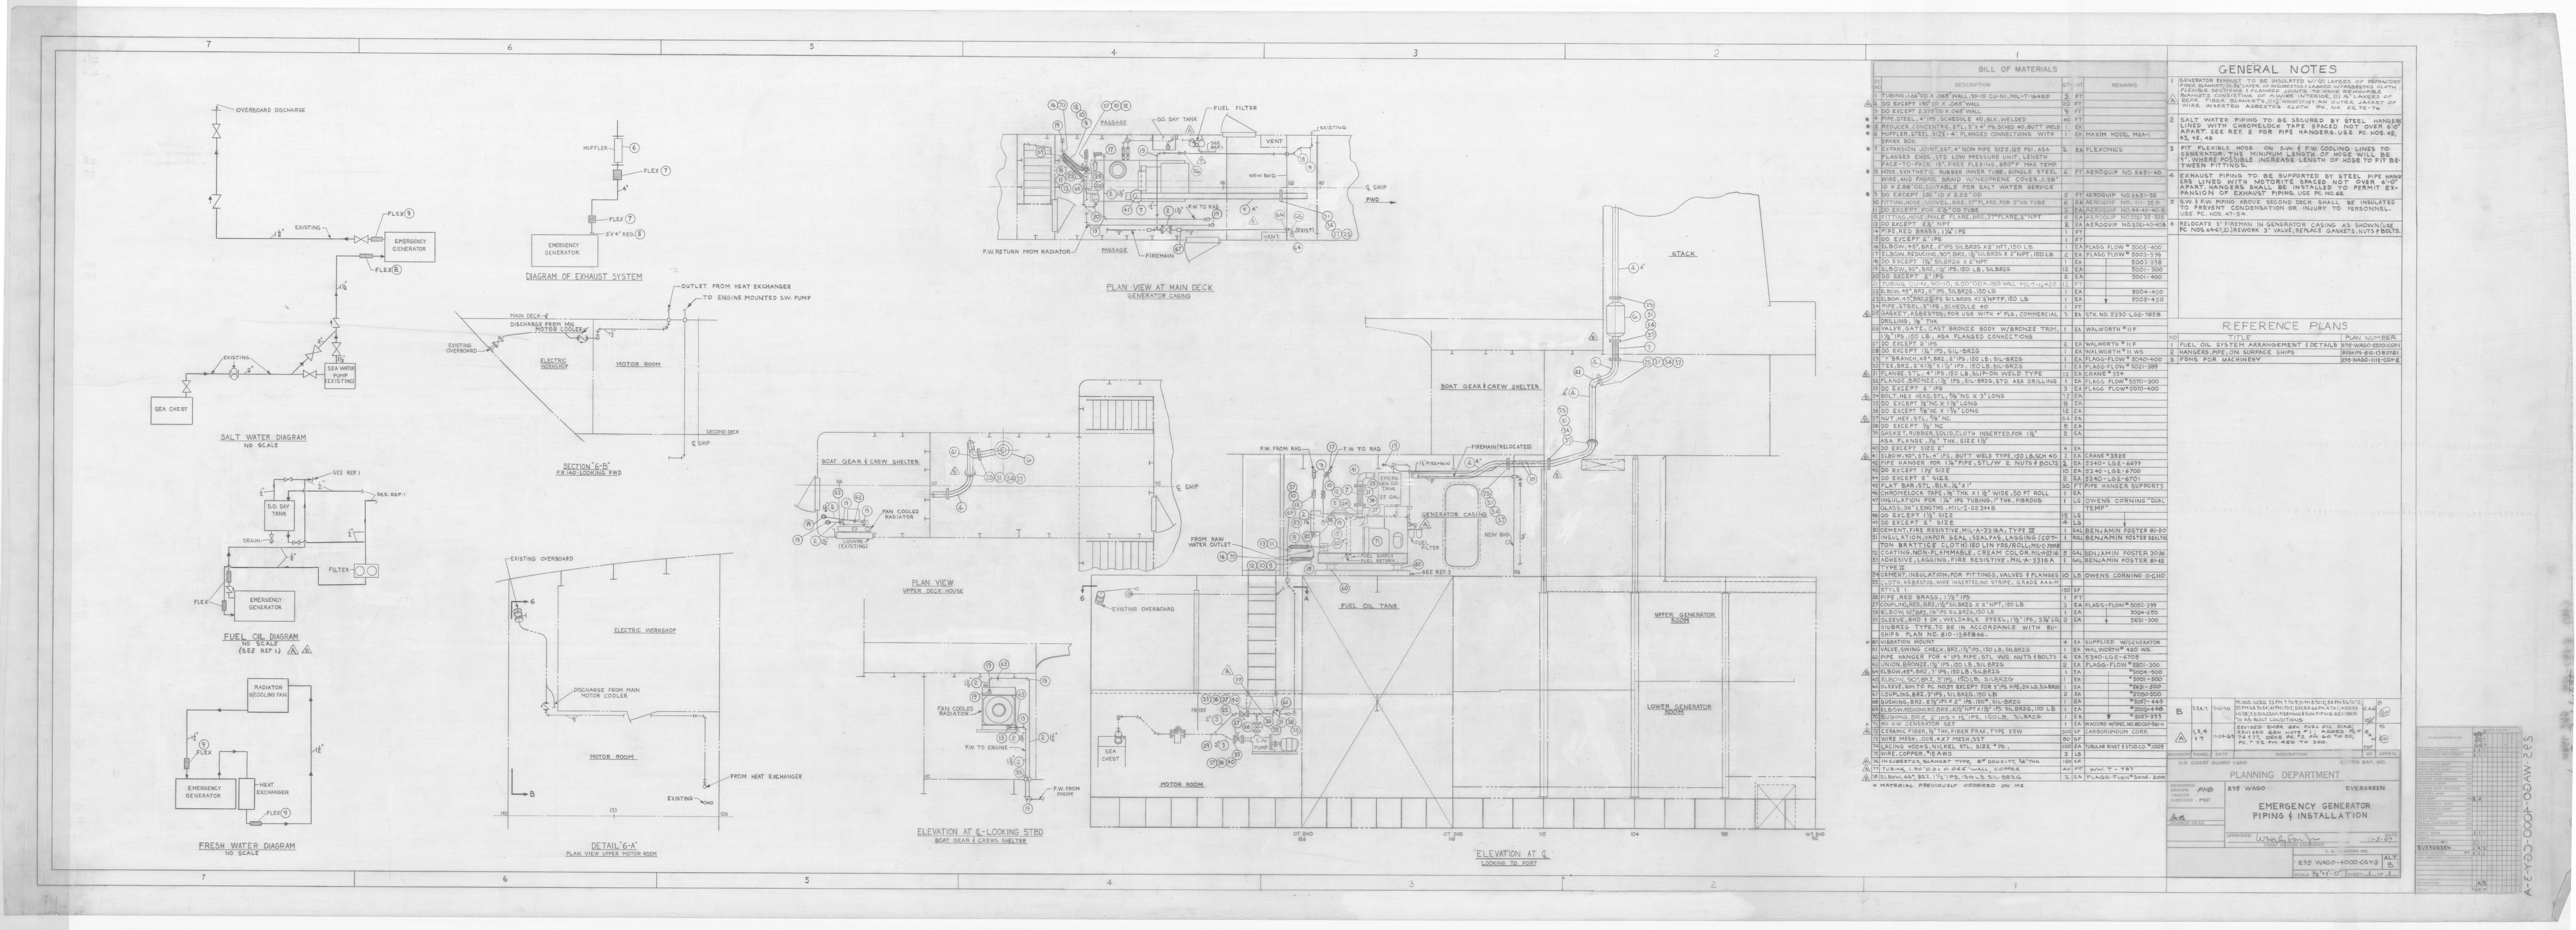

 


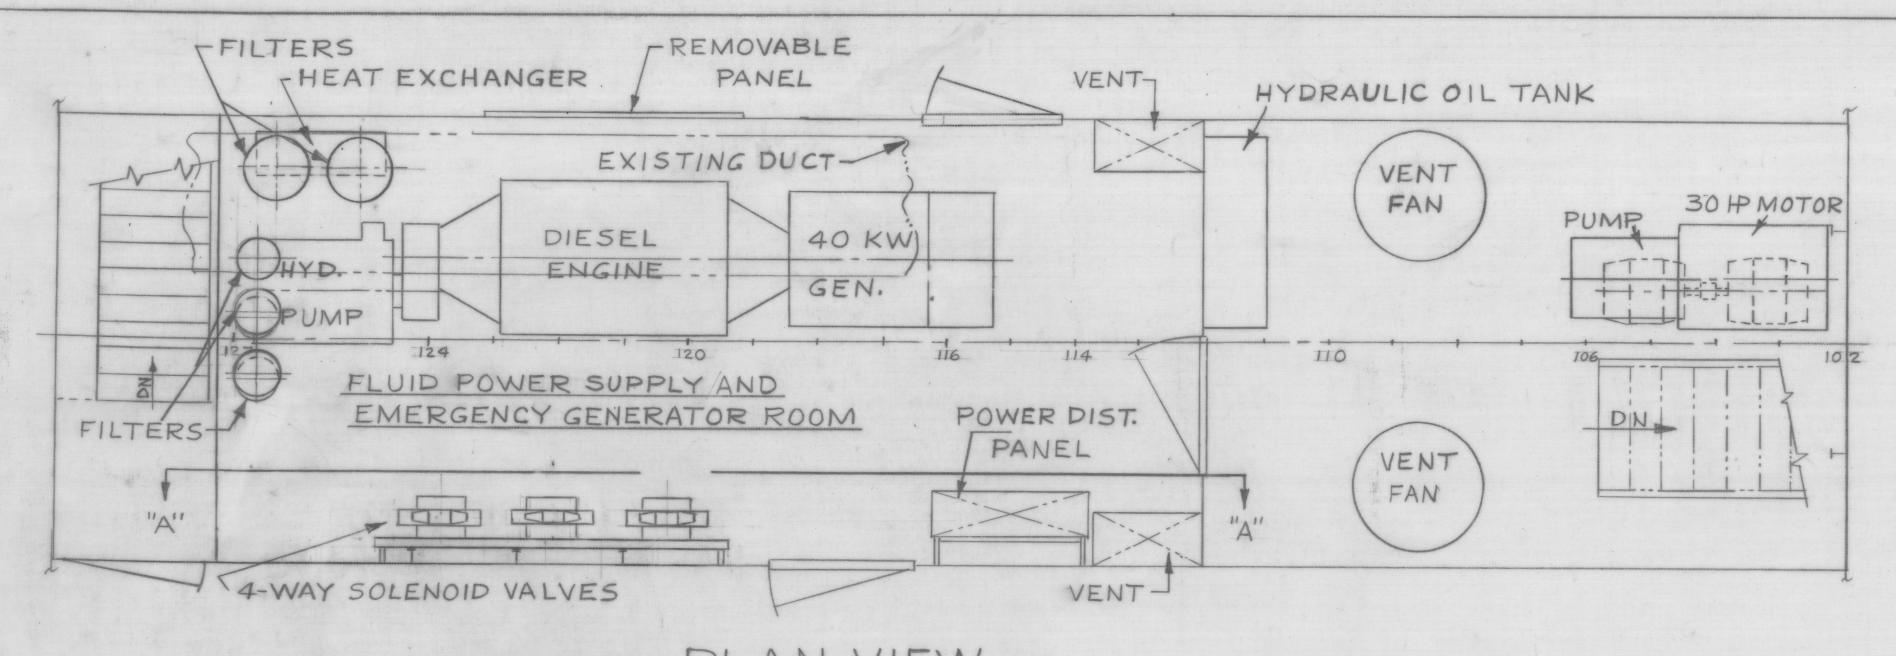

PLAN VIEW

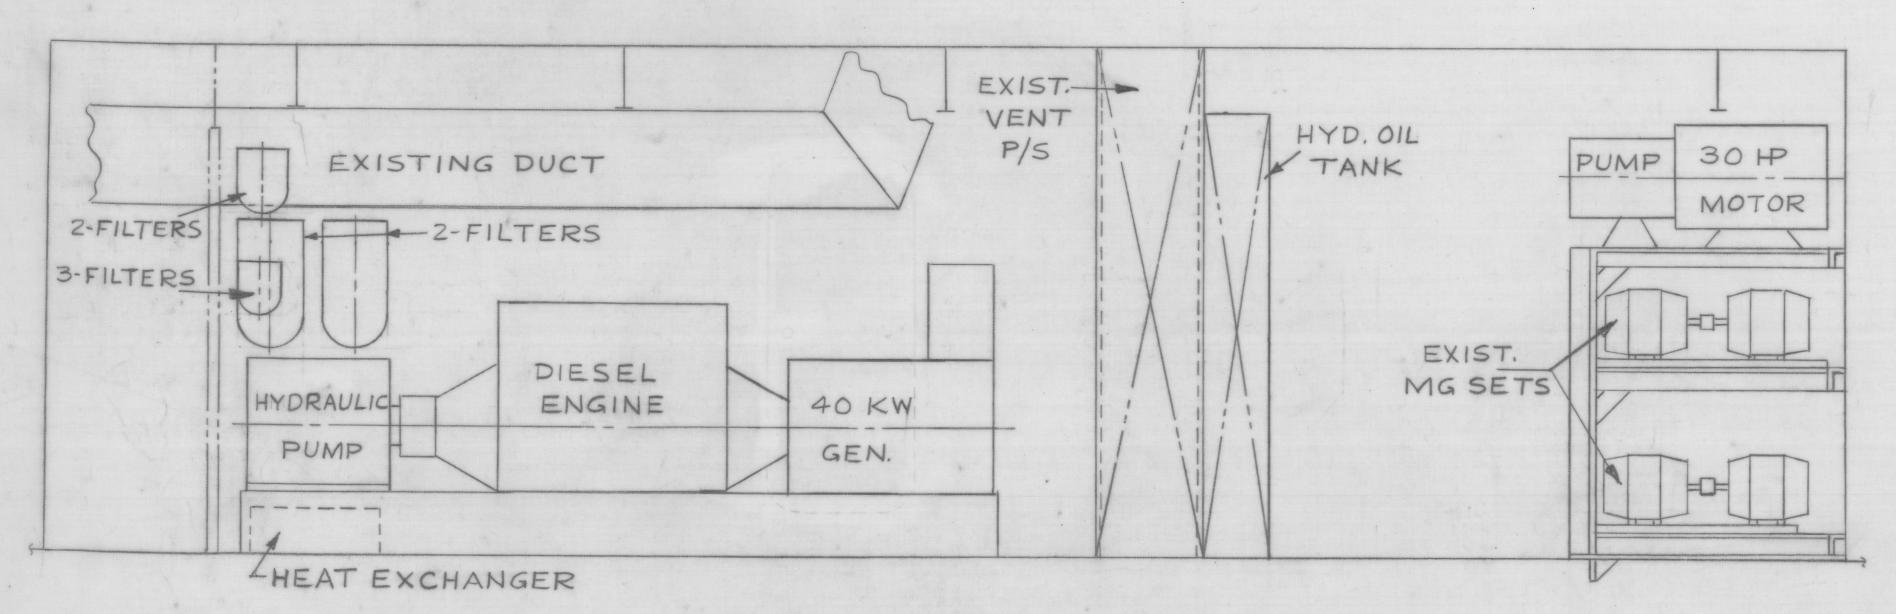

ELEVATION

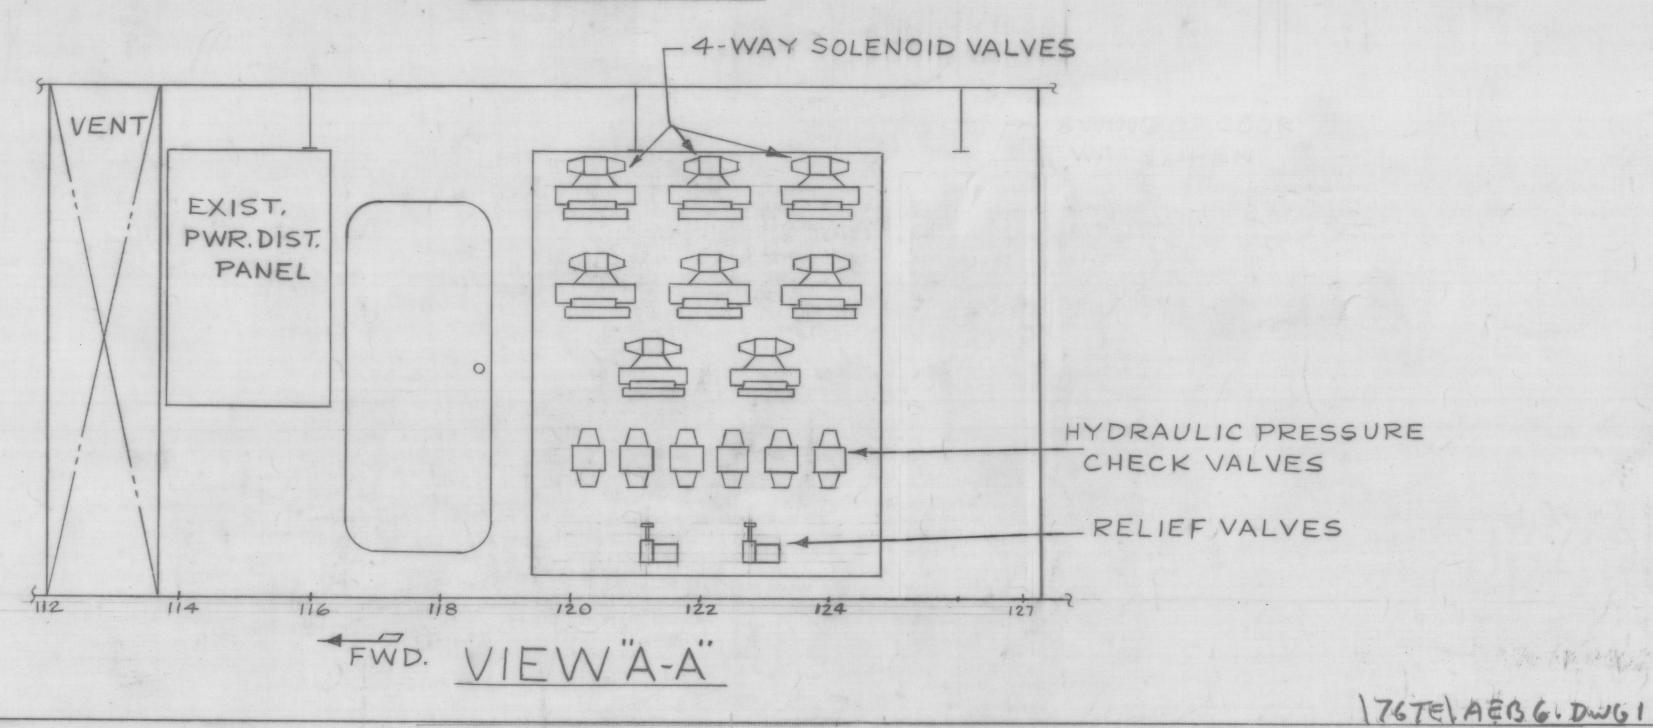

U.S.C.G. HEADQUARTERS WASHINGTON, D.C. 20591

NAVAL ENGINEERING

DE. IJIB CGC EVERGREEN (WAGO-295)

TR. OCEANOGRAPHIC CONVERSION

C'K'D. ITB

OCEANOGRAPHIC CONVERSION

FLUID POWER SUPPLY

8 EMER. GEN. ARRGT.

TECHNICAL SECTION APPROVED

DESIGN
BRANCH
CHIEF NAVAL ENGINEERING DIVISION

C.G. DRAWING NO. REV.

PROJECT SCALE 1/2"=1'-0" SHEET L OF L